


FULL SCALE EFFECTS - FACILITIES MASTER MAP

Bobrick Alley Access

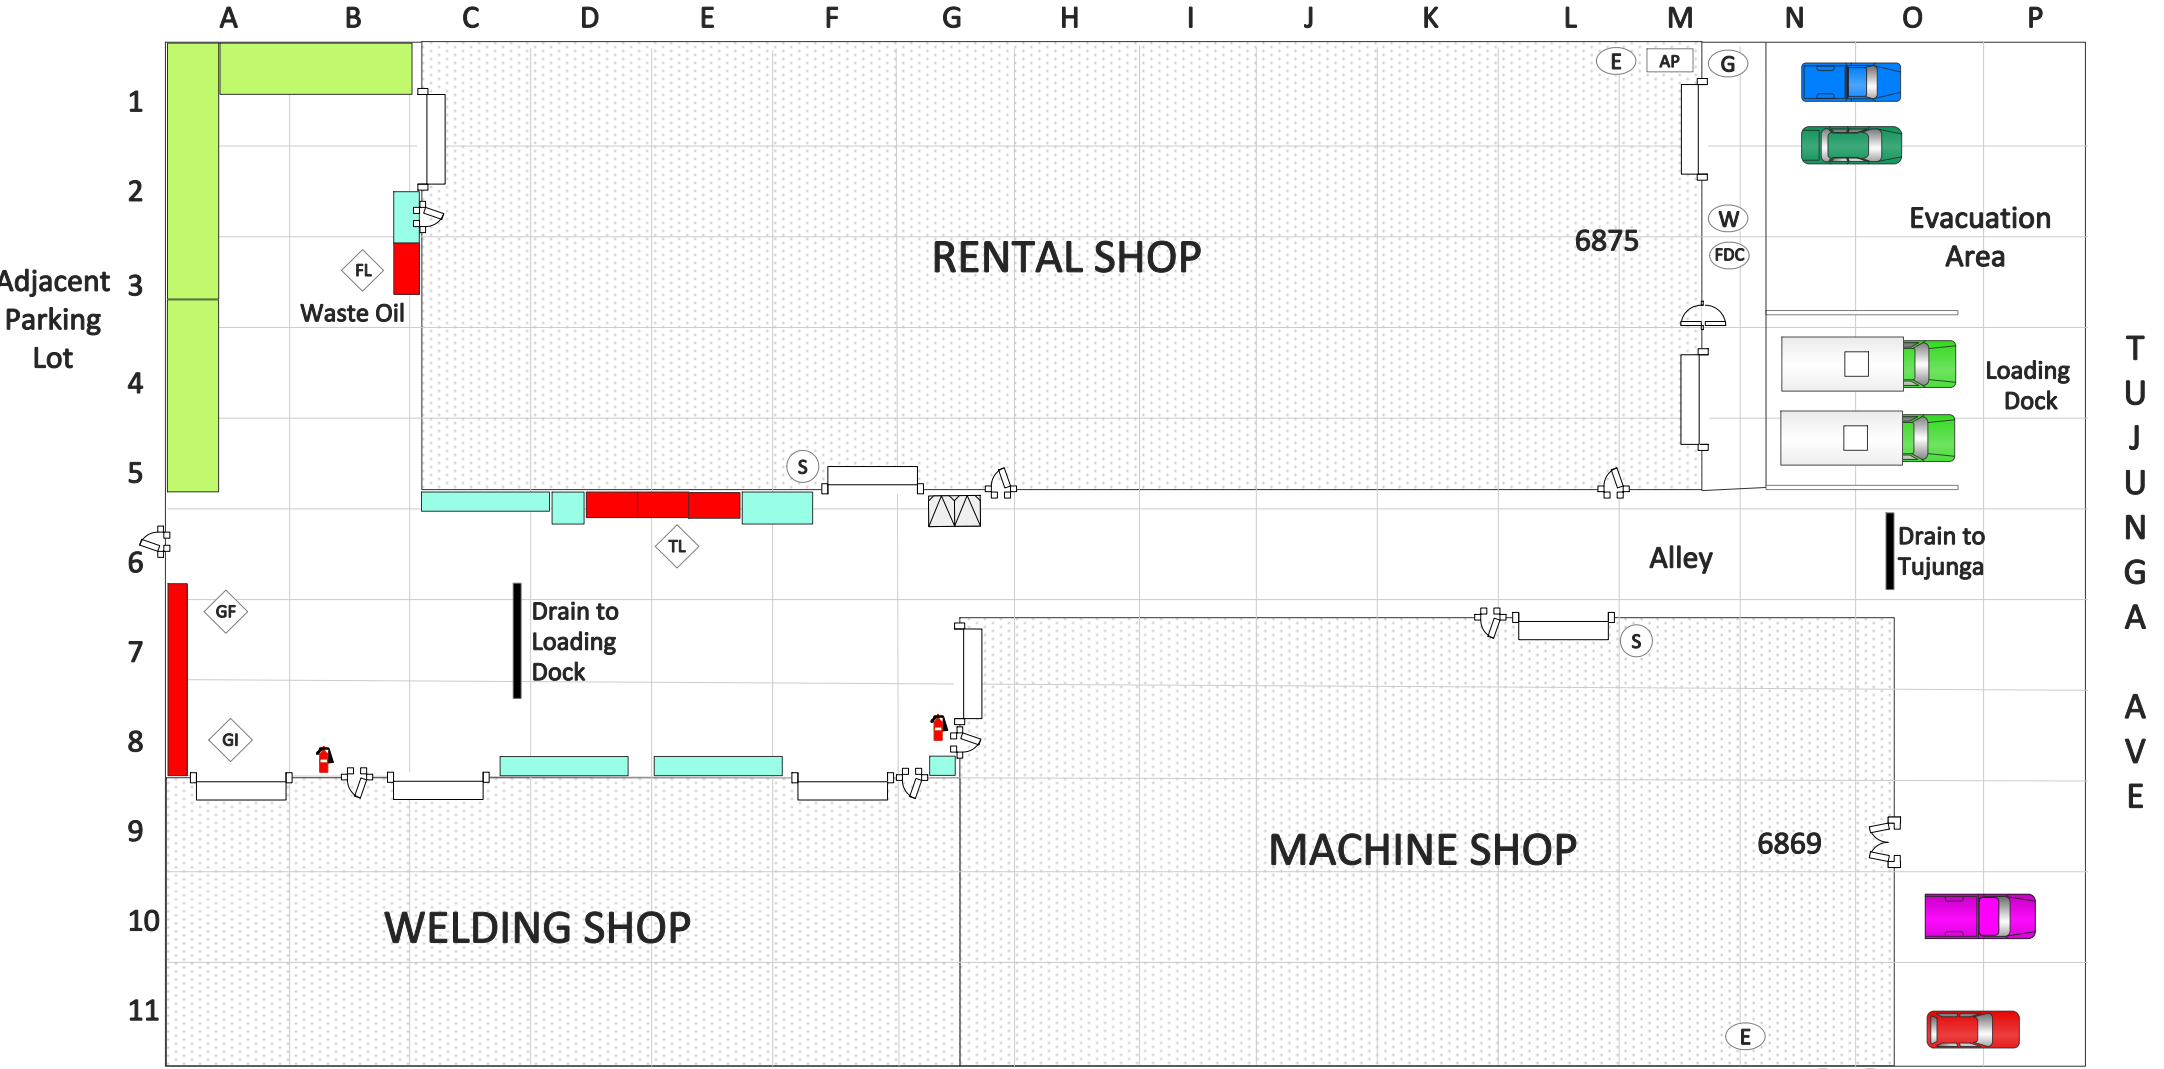

LEGEND



- | | | | | | |
|----|-------------------|-----|----------------------|---|-------------------|
| FL | Flammable Liquids | AP | Alarm Panel | E | Electric Shut-Off |
| TL | Toxic Liquids | S | Spill Kit | G | Gas Shut-Off |
| GF | Flammable Gases | | Fire Extinguisher | W | Water Shut-Off |
| GI | Inert Gases | FDC | Fire Dept Connection | | |

Adjacent Business

0' 0" 22' 6" 37' 6" 75' 0"

Date Drawn: 8/2/2016