










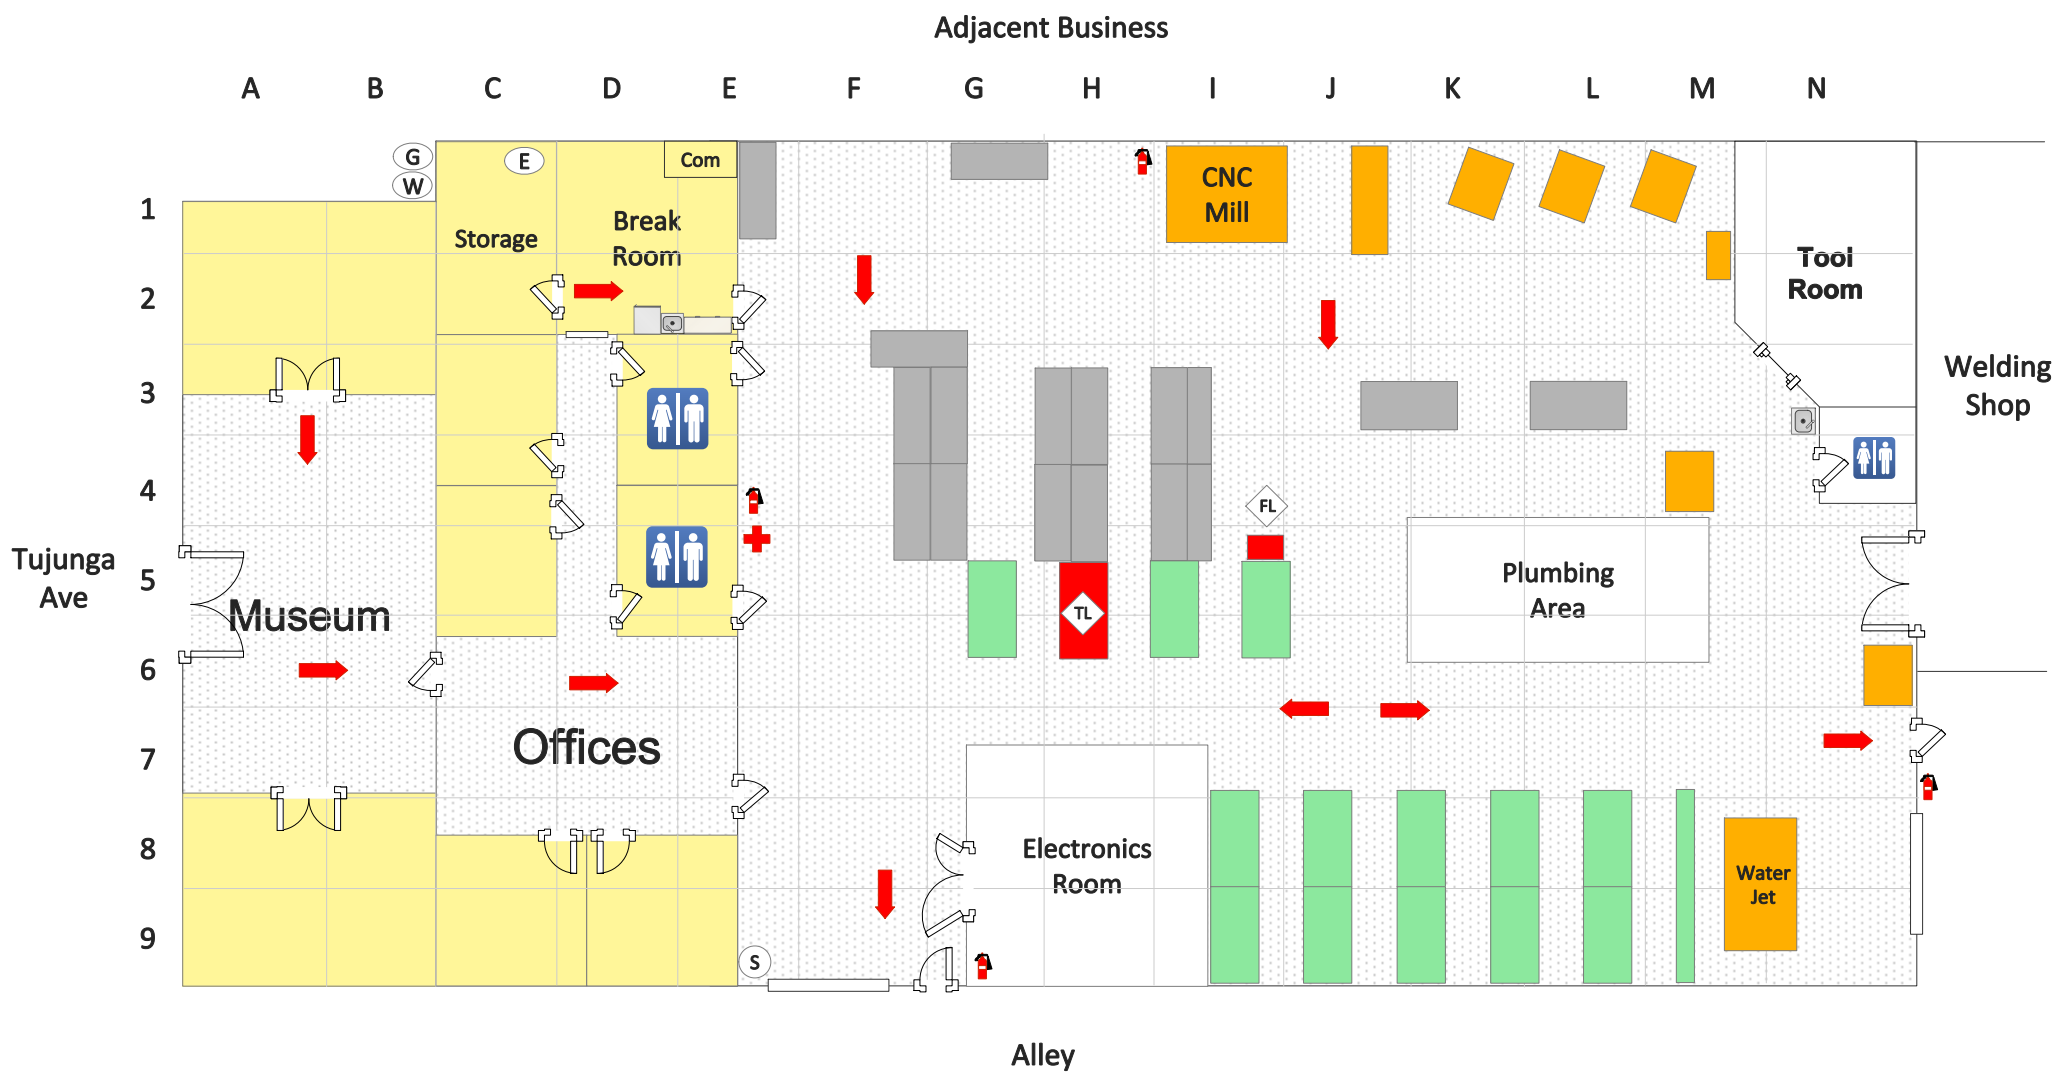




## FULL SCALE EFFECTS - MACHINE SHOP MAP



## LEGEND



- |   |                   |   |                   |   |                      |
|---|-------------------|---|-------------------|---|----------------------|
|  | Flammable Liquids |  | Alarm Panel       |  | Electric Shut-Off    |
|  | Toxic Liquids     |  | Spill Kit         |  | Gas Shut-Off         |
|  | Flammable Gases   |  | Fire Extinguisher |  | Water Shut-Off       |
|  | Inert Gases       |  | Emergency Exit    |  | Fire Dept Connection |

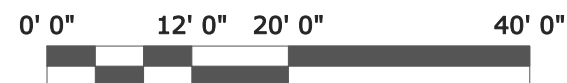

Date Drawn: 8/11/2016